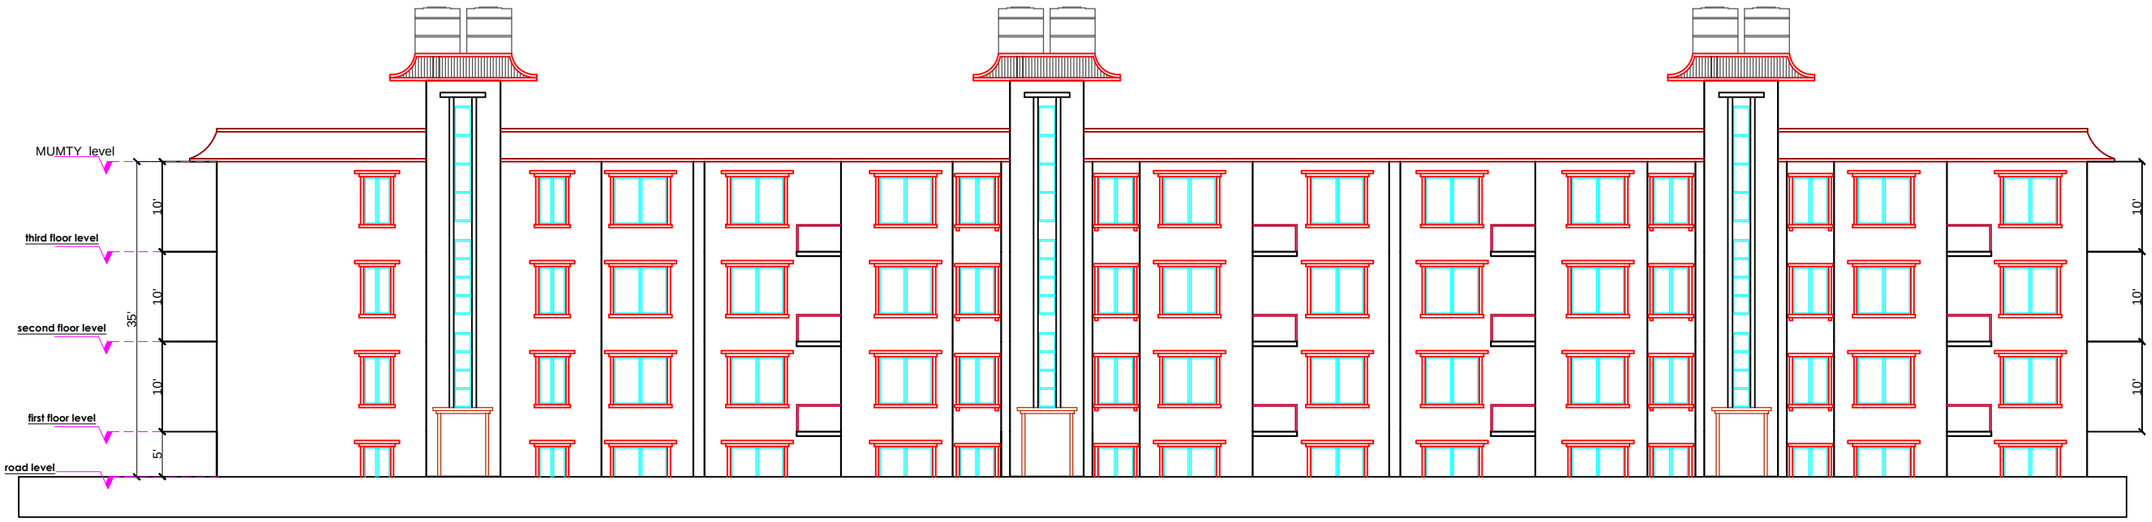

Front side elevation

ARCHITECTS:
I.D.E.A.
(Integrated Design Engineering and Architectural)
Opposite S.D.F.Bhawan,Indra Bye Pass,
Gangtok,
East District
SIKKIM - 737101

THIS DRAWING IS A PROPERTY OF IDEA THE DRAWING OR ANY PART OF THE DRAWING IS NOT TO BE REPRODUCED WITHOUT THE PERMISSION OF THE ARCHITECT.

NOTES:

1. This drawing is to be READ and NOT measured.
2. All dimensions are in FEET & INCHES unless otherwise specified.
3. The drawing shall be read in conjunction with all relevant, structural and other relevant drawings.
4. In case of any discrepancies in the drawings, the ARCHITECTURAL DRAWING shall generally prevail.
5. Any case of discrepancies shall be brought to the notice of the ARCHITECT before the start of the construction of the sub-work.

PROJECT:
DEVELOPMENT OF RESIDENTIAL HOUSING COMPLEX AT 5TH MILE, TADONG,LUMSEY, GANGTOK, EAST SIKKIM.

SHEET TITLE:
(BLOCK- 4)
FRONT ELEVATION

SCHEDULE OF OPENINGS:

DRAWN :

CLIENT : SIKKIM HOUSING AND DEVELOPMENT BOARD.

REVISION

SCALE:

DWG. NO. AR/HC/023/04